DEPARTMENT OF THE NAVY
U.S. NAVAL SUPPORT ACTIVITY
PSC 817 BOX 1
FPO AE 09622-0001

NAVSUPPACT NAPLES INST 5100.10A CH-1
N35
5 MAR 2015

NAVSUPPACT NAPLES INSTRUCTION 5100.10A CHANGE TRANSMITTAL 1

From: Commanding Officer, U.S. Naval Support Activity, Naples, Italy

Subj: TOBACCO POLICY

Encl: (1) Revised enclosure (1)

1. Purpose. To update enclosure (1) of the basic instruction.

2. Action. Remove enclosure (1) of the basic instruction and insert enclosure (1) of this change transmittal.

D. W. CARPENTER

Distribution:
NAVSUPPACT NAPLES INST 5216.4AA
Lists: I through IV
Electronic via NAVSUPPACT NAPLES web site:
https://www.cnic.navy.mil/regions/cnreurafswa/installations/nsa_naples/about/departments/administration_n1/administrative_services/instructions.html

NAVSUPPACT NAPLES

DESIGNATED SMOKING AREAS

CAPODICHINO

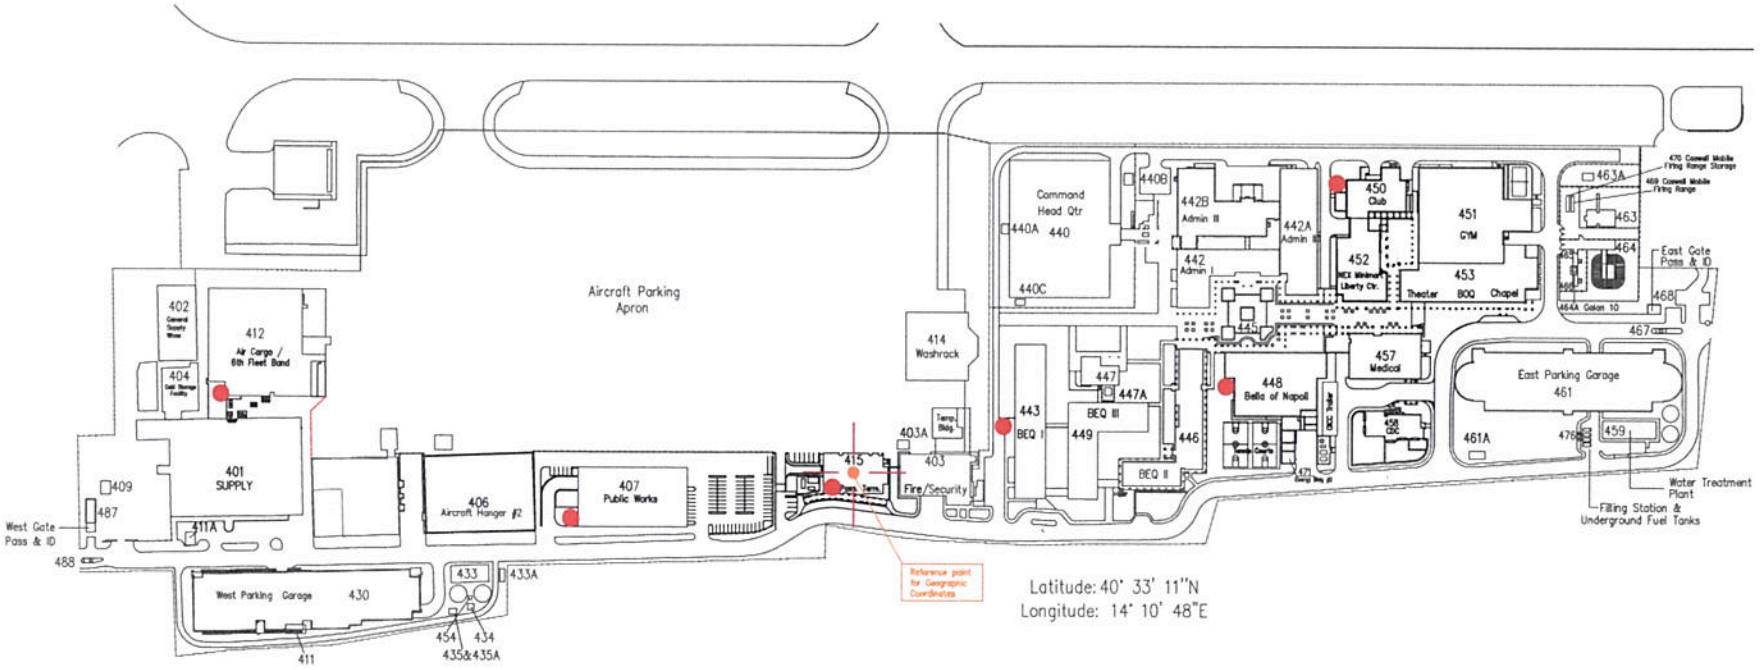

401	SUPPLY WAREHOUSE
402	GENERAL SUPPLY WAREHOUSE
403	FIRE & SECURITY
403A	ELECTRICAL SUBSTATION
404	COLD STORAGE FACILITY
406	AIRCRAFT HANGER #2
407	PUBLIC WORKS FACILITY
409	ENEL SWITCH STATION
411	NAVY SWITCH STATION
411A	ELECTRICAL SUBSTATION
412	AIR CARGO TERMINAL / 6TH FLT BAND
415	AIR PASSENGER TERMINAL
416	SUBSTATION #1
417	AIR TERMINAL GATE/SENTRY HOUSE
418	PEST CONTROL OFFICE (TRAILER)
423	FIRE/RESCUE STATION
424	HANDBALL COURT
426	UEPH #1
428	ALARM CONTROL CENTER
430	WEST PARKING GARAGE
433	FIRE PUMP HOUSE
433A	ELECTRICAL SUBSTATION

434	POTABLE WATER PUMP STATION
435	HYDRAULIC PUMP HOUSE
435A	FIRE PROTECT WATER TANK (UNDERGRND)
440	C4I
440A	ELECTRICAL SUBSTATION
440B	ELECTRICAL SUBSTATION
440C	ELECTRICAL SUBSTATION
440D	C4I GUARD SHACK
441	ELECTRICAL SUBSTATION #6
442	ADMIN I
442A	ADMIN II
442B	ADMIN III
443	BACHELOR HOUSING (BEQ I)
444	BACHELOR HOUSING (BEQ III)
445	FLAG POLE
446	BACHELOR HOUSING (BEQ II)
447	MARINE GENERAL PURPOSE BLDG
447A	ELECTRICAL SUBSTATION
448	BELLA of NAPOLI
450	CONSOLIDATED CLUB
451	GYM/POOL
451A	GYM VOLLEYBALL COURT
452	EXCHANGE
453	CAPO INN (LIB/THREATRE/CHAPEL)

453	CAPO INN (LIB/THREATRE/CHAPEL)
455	ENERGY BLDG #1
457	MEDICAL \ DENTAL CLINIC
458	CHILD DEVELOPMENT CENTER
459	WATER TREATMENT PLANT
461	EAST PARKING GARAGE
461A	SEWAGE PUMP STATION
463	KENNEL
463A	ELECTRICAL SUBSTATION
464	SMALL ARMS MAGAZINE
464A	GOLAN 10
465	SNIFF KIT MAGAZINE #1
466	SNIFF KIT MAGAZINE #2
467	EAST GATE HOUSE
468	PASS & I.D. @ EAST GATE
469	CASWELL MOBILE FIRING RANGE
470	CASWELL MOBILE FIRING RANGE STORAGE
471	ENERGY BLDG #2
476	FILLING STATION & UNDERGROUND TANKS
484	TRAILER #1 MOTOROLA
485	TRAILER #2 MOTOROLA
486	TRAILER #3 ADMIN OFFICE
487	PASS & I.D. @ WEST GATE
488	WEST GATE HOUSE
496	ALENIA BLDG
497	GESCA CAPO WAREHOUSE

BASEWIDE DESIGNATED SMOKING AREAS

DESIGNATED SMOKING AREAS
LOCATION PLAN
CAPODICHINO BASE LAYOUT

PROJECT NUMBER N/A
SCALE D
CONSTRN. CONTR. NO.
NAVFAC DRAWING NO.
SHEET 1 OF 1
DRAWING NO.

Enclosure (1)

DEPARTMENT OF THE NAVY
U.S. NAVAL SUPPORT ACTIVITY
PSC 817 BOX 1
FPO AE 09622-0001

NAVSUPPACT NAPLES INST 5100.10A
N35
18 JUN 2013

NAVSUPPACT NAPLES INSTRUCTION 5100.10A

From: Commanding Officer, U.S. Naval Support Activity, Naples, Italy

Subj: TOBACCO POLICY

Ref: (a) SECNAVINST 5100.13E
(b) NAVSUPPACT NAPLES INST 11101.12

Encl: (1) NAVSUPPACT Naples Designated Smoking Areas Capodichino
(2) NAVSUPPACT Naples Designated Smoking Areas Support Site, Gricignano

1. Purpose. To issue a tobacco policy in compliance with references (a) and (b), for U.S. Naval Support Activity, (NAVSUPPACT), Naples Italy.

2. Cancellation. NAVSUPPACT NAPLES INST 5100.10

3. Applicability. This policy is applicable to military, civilian, contract personnel, host nation, dependents and visitors while onboard NAVSUPPACT Naples to include all vehicles, buildings, and facilities. The policy does not affect existing smoking regulations governed by fire, explosives or other safety considerations.

4. Policy.

a. It is NAVSUPPACT Naples policy to provide protection from involuntary exposure to environmental tobacco smoke in NAVSUPPACT Naples facilities. Per reference (a), NAVSUPPACT Naples will strive to create a healthy work environment that supports abstinence and discourages use of tobacco products. We will also assist those individuals who desire help to quit smoking. U.S. Naval Hospital, Naples, Italy and Branch Health Clinic Capodichino offer Tobacco Cessation programs on a walk-in basis.

b. Smoking is permitted in designated smoking areas only. Designated smoking areas aboard Capodichino are indicated in enclosure (1) and Gricignano in enclosure (2). Any additions or modifications to enclosures (1) or (2) require coordination with the Installation Commanding Officer.

c. Smoking is specifically **PROHIBITED** in the following areas:

(1) All Navy owned, leased or occupied buildings;

(2) Alleys/passages between buildings;

(3) Stairways, ramps, loading docks leading to building entries/exits;

(4) Within 50 feet of building main entries/exits;

(5) In front or near air intake ducts;

(6) In common areas within Family Housing buildings;

(7) All government owned, leased or rented vehicles.

d. Personnel are required to dispose of cigarette butts in the containers/ashtrays available in the designated smoking areas or spine area. Personnel will not dispose of matches, cigarettes, cigars and tobacco associated products on the ground. Disposal of discarded smoking materials around and near designated smoking areas but **not** in proper waste receptacles, or in other facilities such as parking garages, is considered littering and is a violation of this policy.

5. Action. All levels of NAVSUPPACT Naples supervision will instruct all personnel, contractors and visitors in their area on the requirements of this policy. All NAVSUPPACT Naples personnel will comply with the requirements of this policy, including use of containers/ashtrays for discarded smoking materials and provide other personnel, contractors and visitors with directions to designated smoking areas as necessary. Department heads and tenant commands will coordinate resolution of all problematic smoking-related issues pertaining to civilians, U.S. and host nation, with the Human Resources Office, Naples Labor and Employee Relations Division.

C. S. GRAY

NAVSUPPACT NAPLES INST 5216.4AA
Lists: I through IV
Electronic via NAVSUPPACT NAPLES web site:
https://www.cnic.navy.mil/regions/cnreurafswa/installations/nsa_naples/about/departments/administration_n1/administrative_services/instructions.html

NAVSUPPACT NAPLES
DESIGNATED SMOKING AREAS
CAPODICHINO

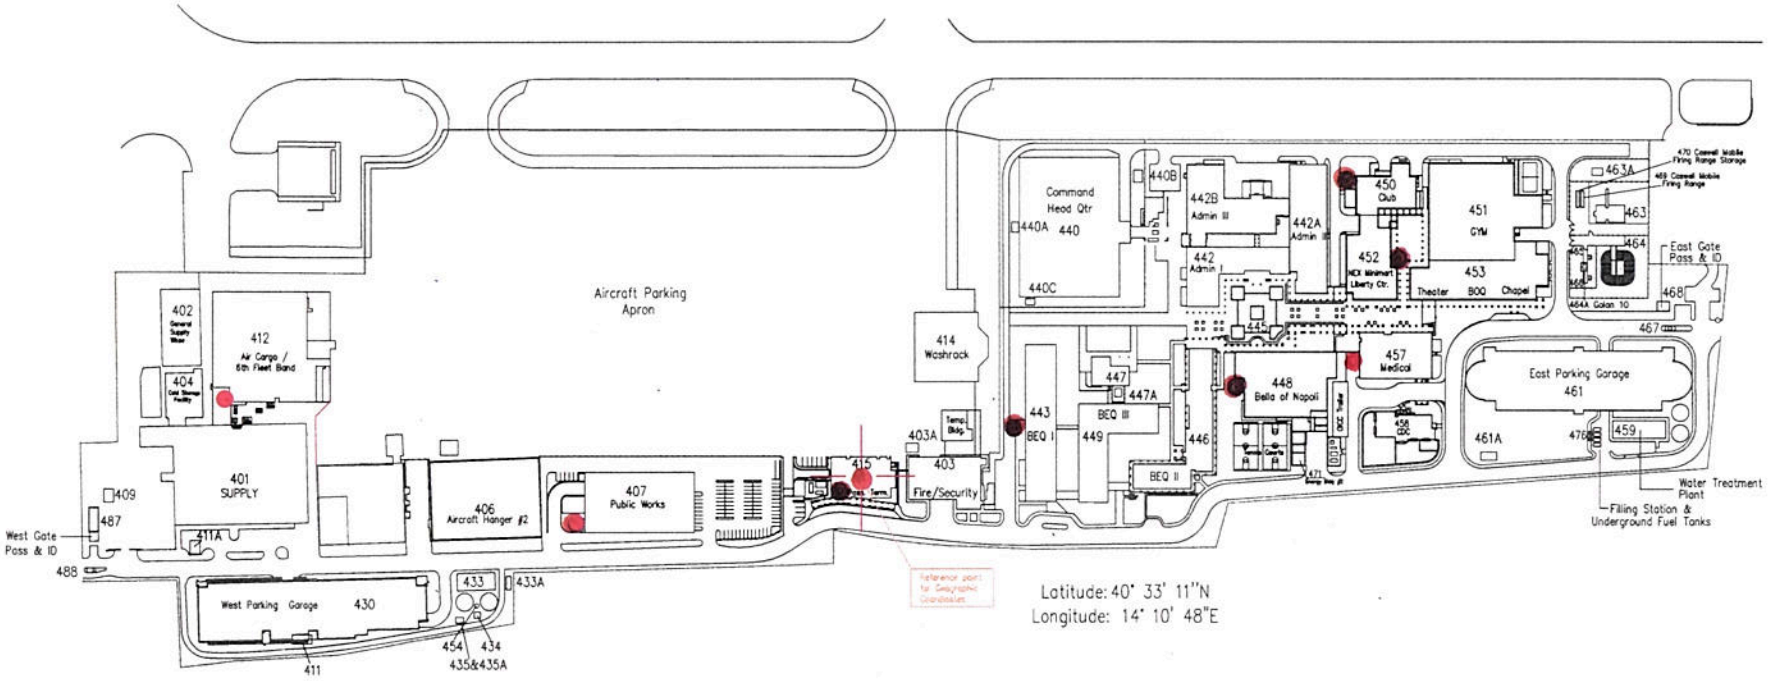

401 SUPPLY WAREHOUSE
402 GENERAL SUPPLY WAREHOUSE
403 FIRE & SECURITY
403A ELECTRICAL SUBSTATION
404 COLD STORAGE FACILITY
406 AIRCRAFT HANGER #2
407 PUBLIC WORKS FACILITY
409 ENEL SWITCH STATION
411 NAVY SWITCH STATION
411A ELECTRICAL SUBSTATION
412 AIR CARGO TERMINAL / 6TH FLT BAND
415 AIR PASSENGER TERMINAL
416 SUBSTATION #1
417 AIR TERMINAL GATE/SENTRY HOUSE
418 PEST CONTROL OFFICE (TRAILER)
423 FIRE/RESCUE STATION
424 HANDBALL COURT
426 UEPH #1
428 ALARM CONTROL CENTER
430 WEST PARKING GARAGE
433 FIRE PUMP HOUSE
433A ELECTRICAL SUBSTATION

434 POTABLE WATER PUMP STATION
435 HYDRAULIC PUMP HOUSE
435A FIRE PROTECT WATER TANK (UNDERGRND)
440 C4I
440A ELECTRICAL SUBSTATION
440B ELECTRICAL SUBSTATION
440C ELECTRICAL SUBSTATION
440D C4I GUARD SHACK
441 ELECTRICAL SUBSTATION #6
442 ADMIN I
442A ADMIN II
442B ADMIN III
443 BACHELOR HOUSING (BEQ I)
444 BACHELOR HOUSING (BEQ III)
445 FLAG POLE
446 BACHELOR HOUSING (BEQ II)
447 MARINE GENERAL PURPOSE BLDG
447A ELECTRICAL SUBSTATION
448 BELLA of NAPOLI
450 CONSOLIDATED CLUB
451 GYM/POOL
451A GYM VOLLEYBALL COURT
452 EXCHANGE
453 CAPO INN (LIB/THREATRE/CHAPEL)

453 CAPO INN (LIB/THREATRE/CHAPEL)
455 ENERGY BLDG #1
457 MEDICAL \ DENTAL CLINIC
458 CHILD DEVELOPMENT CENTER
459 WATER TREATMENT PLANT
461 EAST PARKING GARAGE
461A SEWAGE PUMP STATION
463 KENNEL
463A ELECTRICAL SUBSTATION
464 SMALL ARMS MAGAZINE
464A GOLAN 10
465 SNIFF KIT MAGAZINE #1
466 SNIFF KIT MAGAZINE #2
467 EAST GATE HOUSE
468 PASS & I.D. @ EAST GATE
469 CASWELL MOBILE FIRING RANGE
470 CASWELL MOBILE FIRING RANGE STORAGE
471 ENERGY BLDG #2
476 FILLING STATION & UNDERGROUND TANKS
484 TRAILER #1 MOTOROLA
485 TRAILER #2 MOTOROLA
486 TRAILER #3 ADMIN OFFICE
487 PASS & I.D. @ WEST GATE
488 WEST GATE HOUSE
496 ALENIA BLDG
497 GESCA CAPO WAREHOUSE

BASEWIDE DESIGNATED SMOKING AREAS

DESIGNATED SMOKING AREAS
LOCATION PLAN
CAPODICHINO BASE LAYOUT

PROJECT NUMBER N/A
SCALE
SIZE D
CONSTRN. CONTR. NO.
NAVFAC DRAWING NO.
SHEET 1 OF 1
DRAWING NO.

NAVSUPPACT NAPLES

DESIGNATED SMOKING AREAS

SUPPORT SITE GRICIGNANO

2060	FRONT GATE
2060B	PASS & ID at FRONT GATE
2071	FIRE DEPARTMENT
2072	VILLAGE FORUM EAST
2072B	CHAPEL
2073	HOUSING OFFICE
2074	HOUSING MAINTENANCE
2075	PWD
2076	AUTO/WOOD HOBBY SHOP
2077	AFN
2078	MWR
2081	VEHICLE PROCESSING CENTER
2082	USNH
2087	BEQ
2088	VETERINARIAN SVCS
2089	FITNESS CENTER
2091	NAVY EXHCANGE
2091A	COMMISSARY
2092	AUTOPORT
2093	BACK GATE
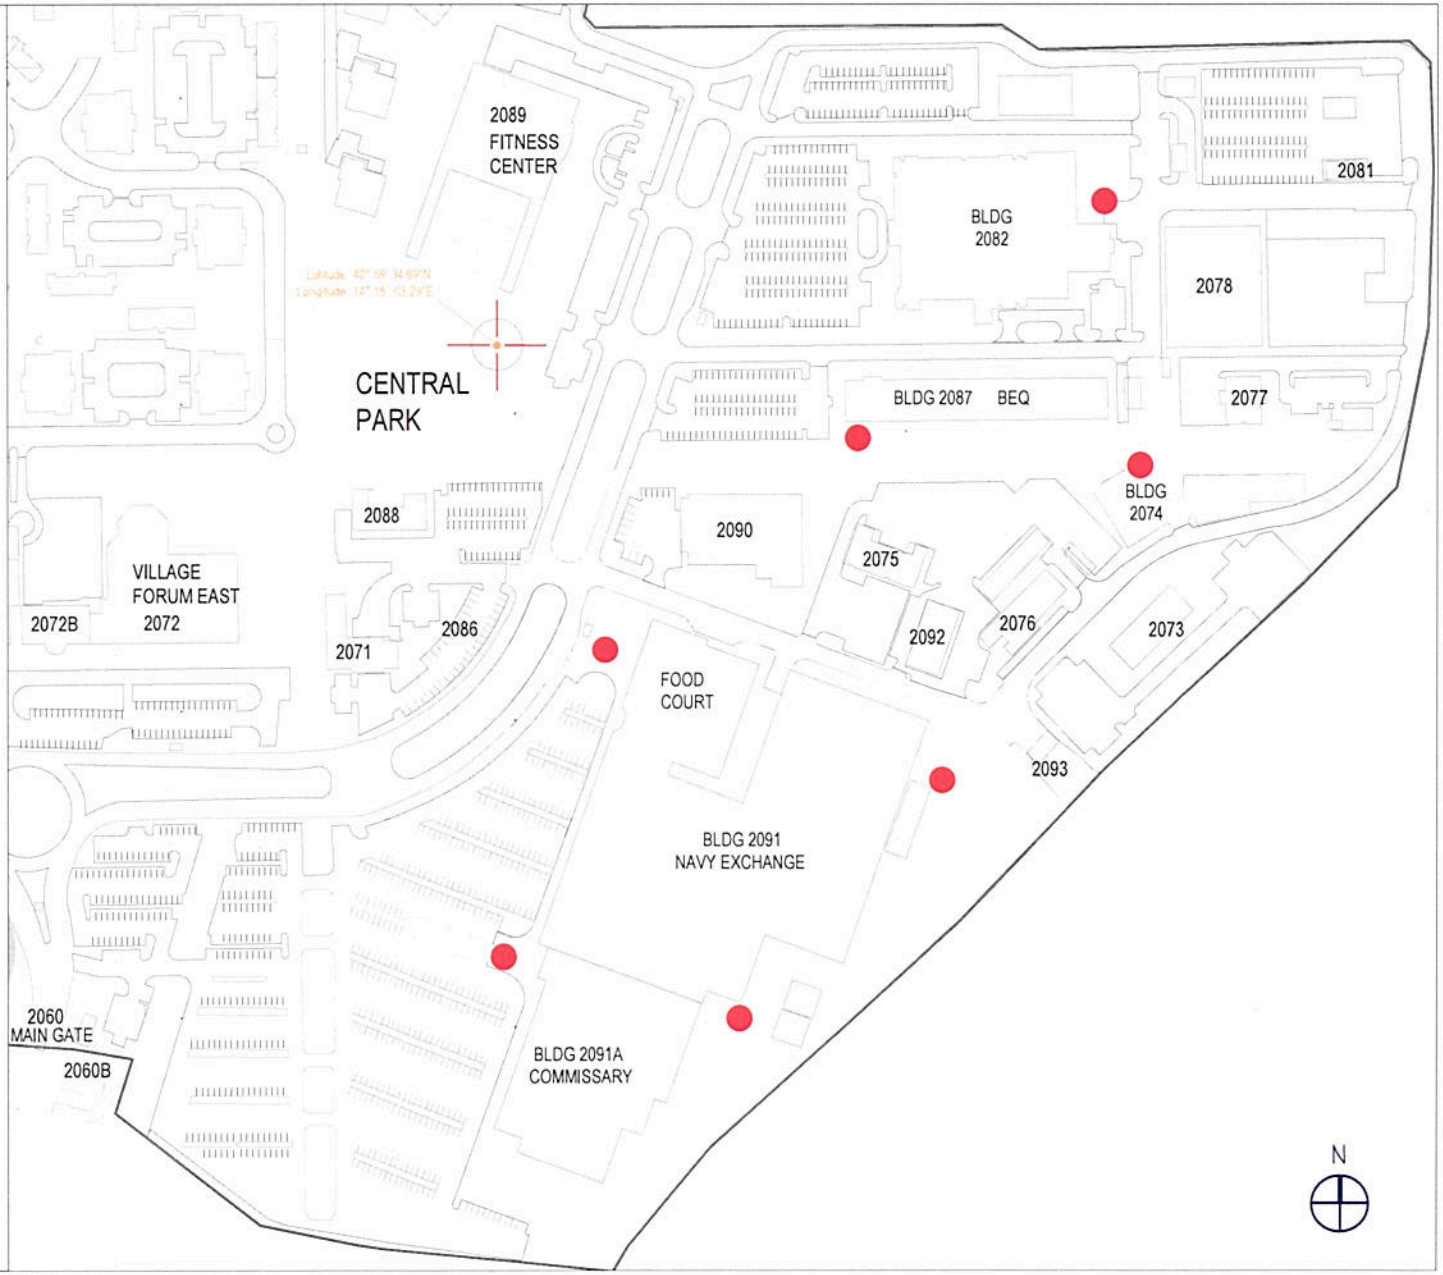
● BASEWIDE DESIGNATED SMOKING AREAS